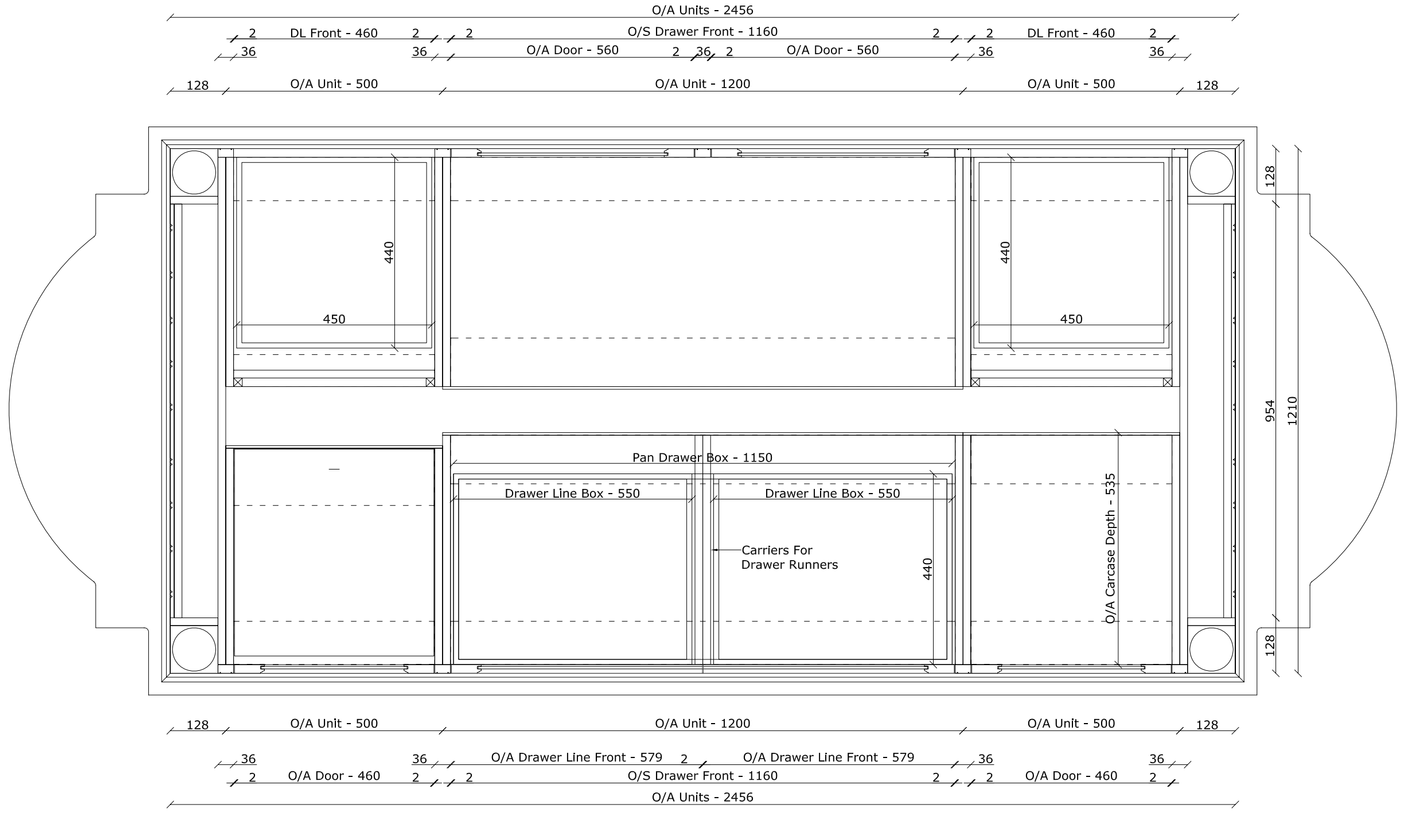

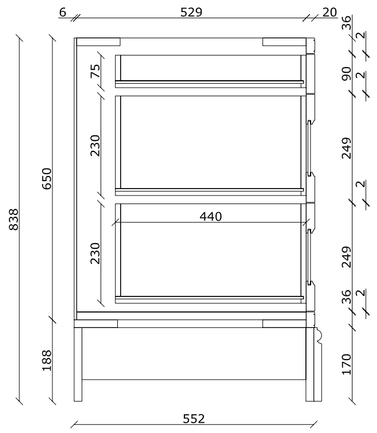

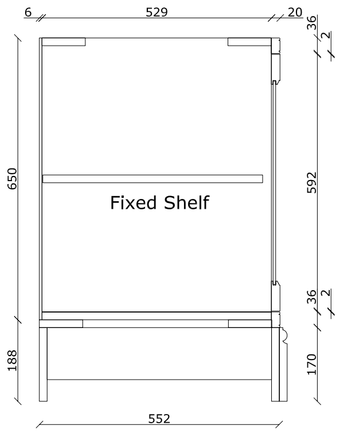

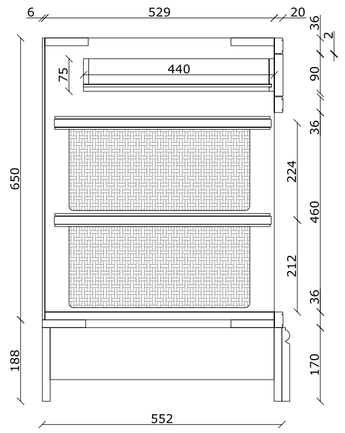

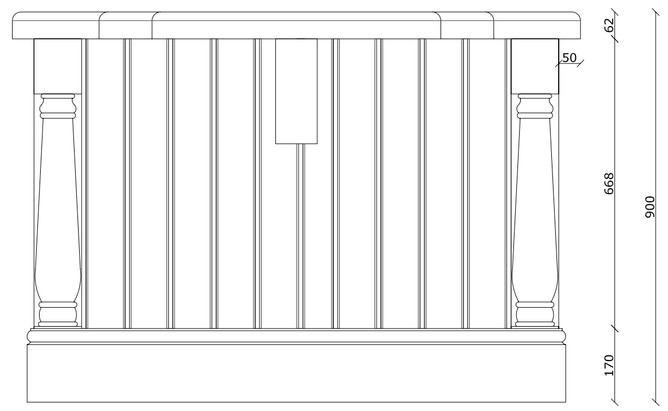

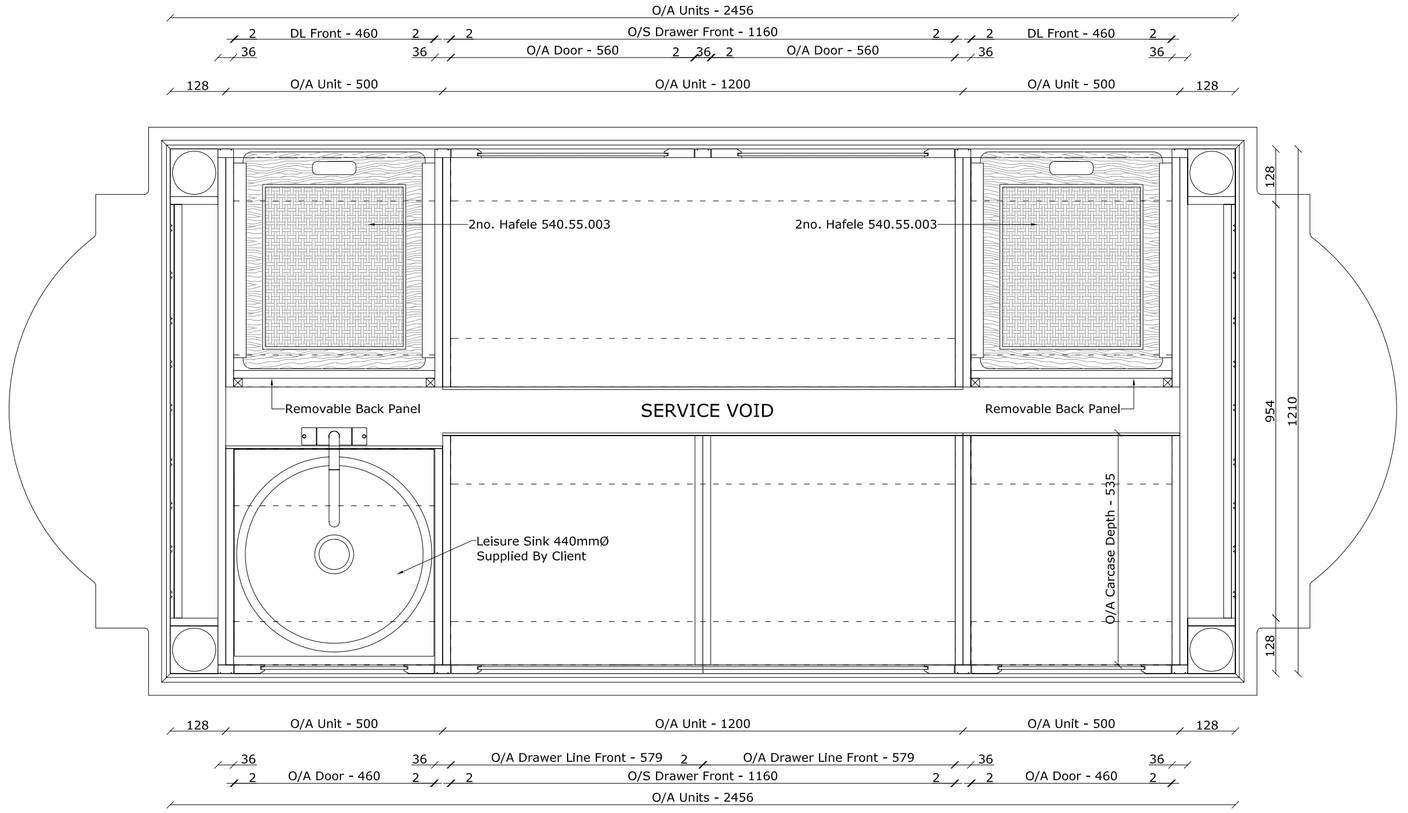

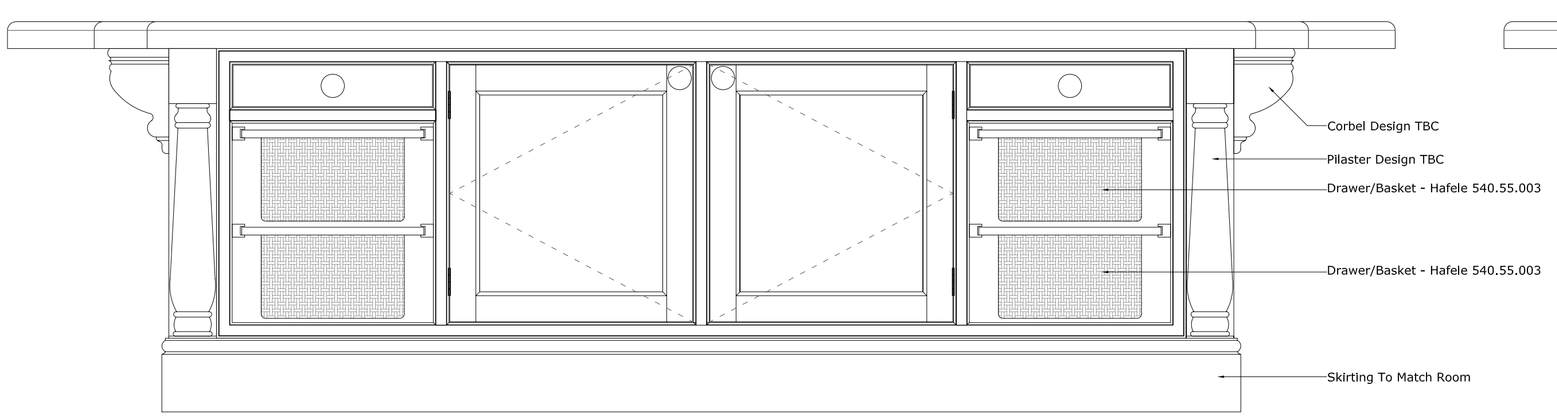

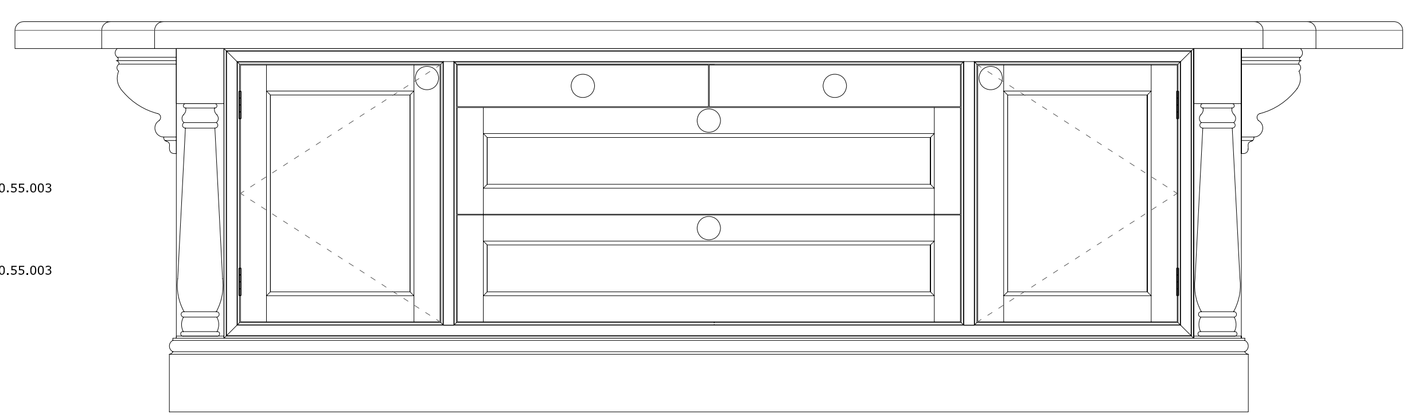

Please Note:-

This drawing is the sole property of B&S Quality Joinery Ltd and must not be copied or passed on to any third party without the written consent of B&S Quality Joinery Ltd

Notes:-

Revision B - 16-01-07
Island Unit

- Iroko top altered to new design as instructed.
- Prep sink moved into unit by 50mm.

Rev E		
Rev D		
Rev C		
Rev B		
Rev A		

B&S QUALITY JOINERY Ltd
B&S Quality Joinery Ltd, Unit 3, Covert Road, Aylesham Industrial Estate, Aylesham, Kent, CT3 3EQ.
Tel:01304 842336 Fax:01304 841104
e-mail - dorlan@bsqualityjoinery.co.uk

Client:
WW Carpentry & Building Con. Ltd

Contact Name:
Adrian Wood

Project:
Bossington House
Bossington Road
Bossington, Canterbury, CT3 3LN

Job Title:
Bossington House - Kitchen

Drawing Description:
Island Unit

Issue
Adrian Wood
Approval

Job No.	681
Drawing No.	BSQJ1431-5 Rev B
Cut List No.	739
Scale	1:10 @ A1
Date	03-01-07
Drawn By	D Partridge
Checked By	

Sign Print Date